
Ordnance Survey Licence: © Hawlfraint a hawilau cronfa ddata'r goron 2013. Rhid trwydded yr arolwg ordnans 100023392. © Crown Copyright and Database Right 2013. Ordnance Survey 100023392.

THIS IS A C.A.D. PRODUCED DRAWING AND SHOULD NOT BE AMENDED BY HAND.

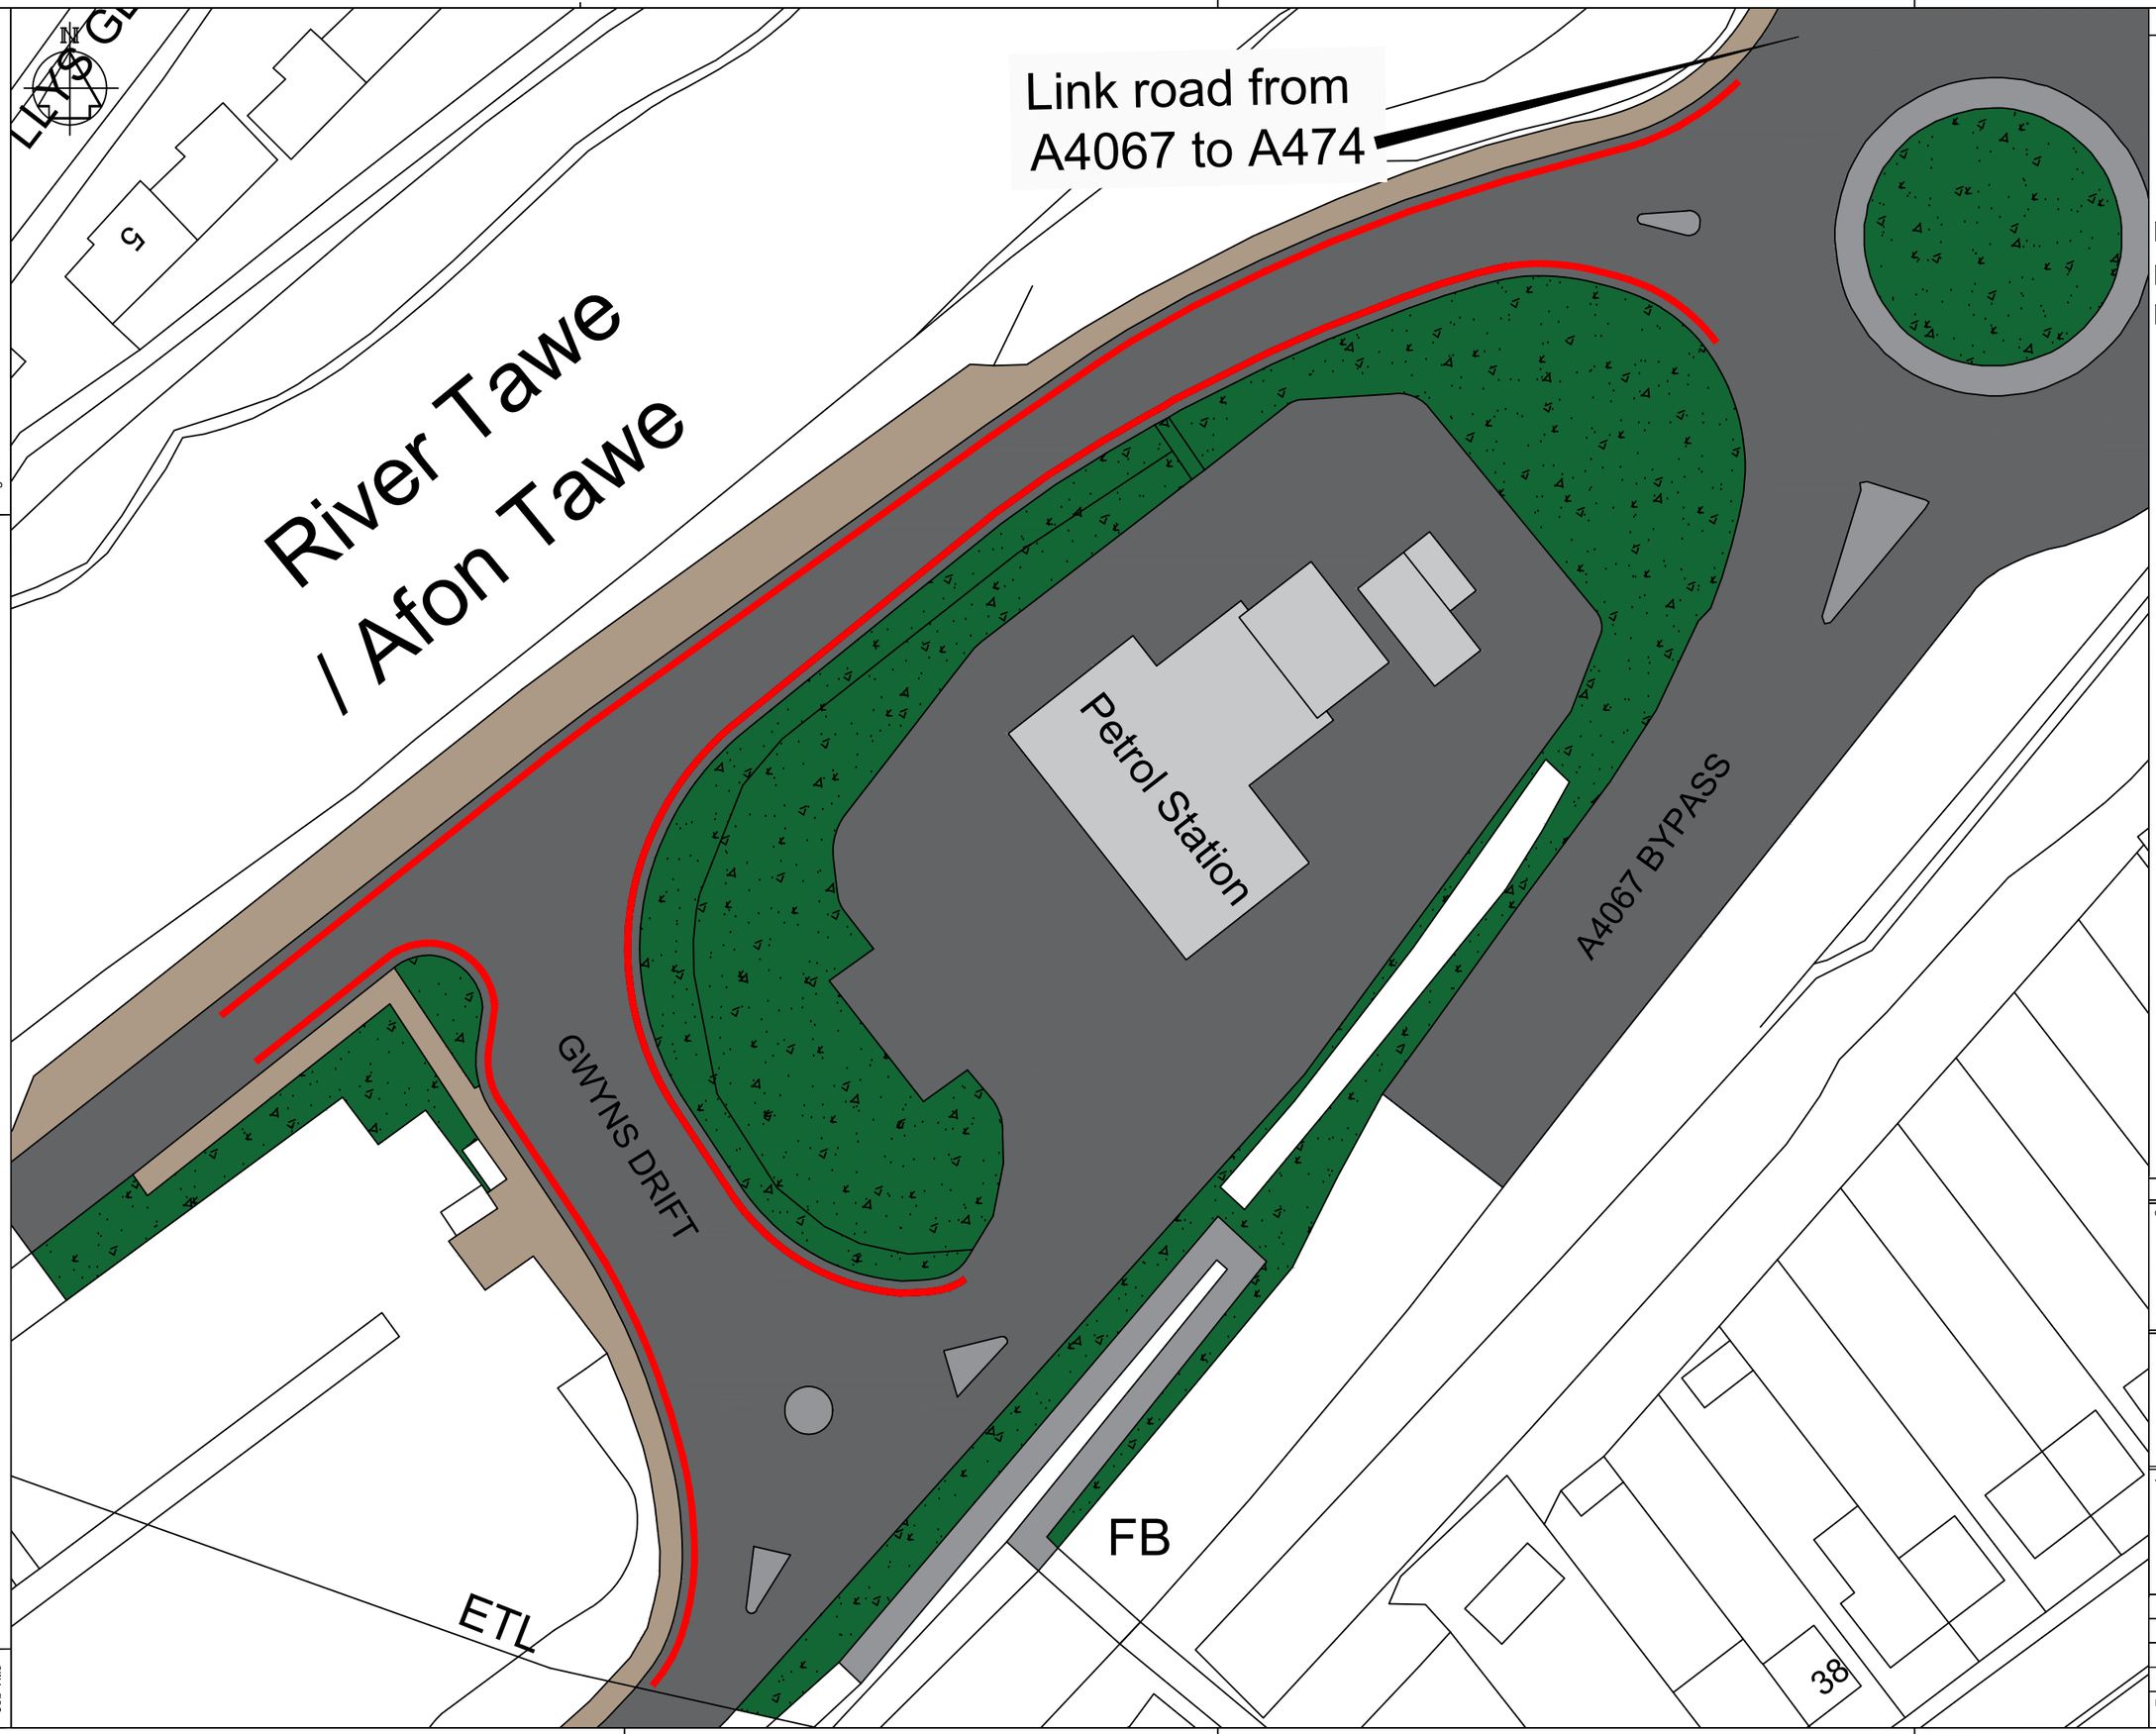

NOTES A3

1. All dimensions are in millimetres unless otherwise stated.

KEY

- PROPOSED PROHIBITION OF WAITING AT ANY TIME TRAFFIC REGULATION ORDER
- EXISTING CARRIAGEWAY
- EXISTING FOOTWAY
- EXISTING GRASSLAND

Rev	Details	Dr	Ch	Ap	Date

Client

Cyngor Castell-nedd Port Talbot
Neath Port Talbot Council

ENGINEERING AND TRANSPORT

NICOLA PEARCE BSC (Hons), Dip TP, MRTPI
DIRECTOR OF ENVIRONMENT AND REGENERATION
THE QUAYS, BRUNEL WAY
BAGLAN ENERGY PARK
NEATH SA11 2GG

Job Title

GWYNS DRIFT,

PONTARDAWE

PROPOSED TRAFFIC ORDER

File No.		Financial Code No.			
Drawn	RHC	Checked	MCB	Approved	HIH
Date	NOV'26	Date	NOV'26	Date	NOV'26
Scales	1:500 @ A3	Status			
Drawing No.	TRO1 - GD				

Drg. No.

Job Title

V:\ts1035 RHC\Financial Year 26-27\Other\Pontardawe Mcdonalds Double Yellow Lines TRO\TRO1.dwg