
THIS IS A C.A.D. PRODUCED DRAWING AND SHOULD NOT BE AMENDED BY HAND.

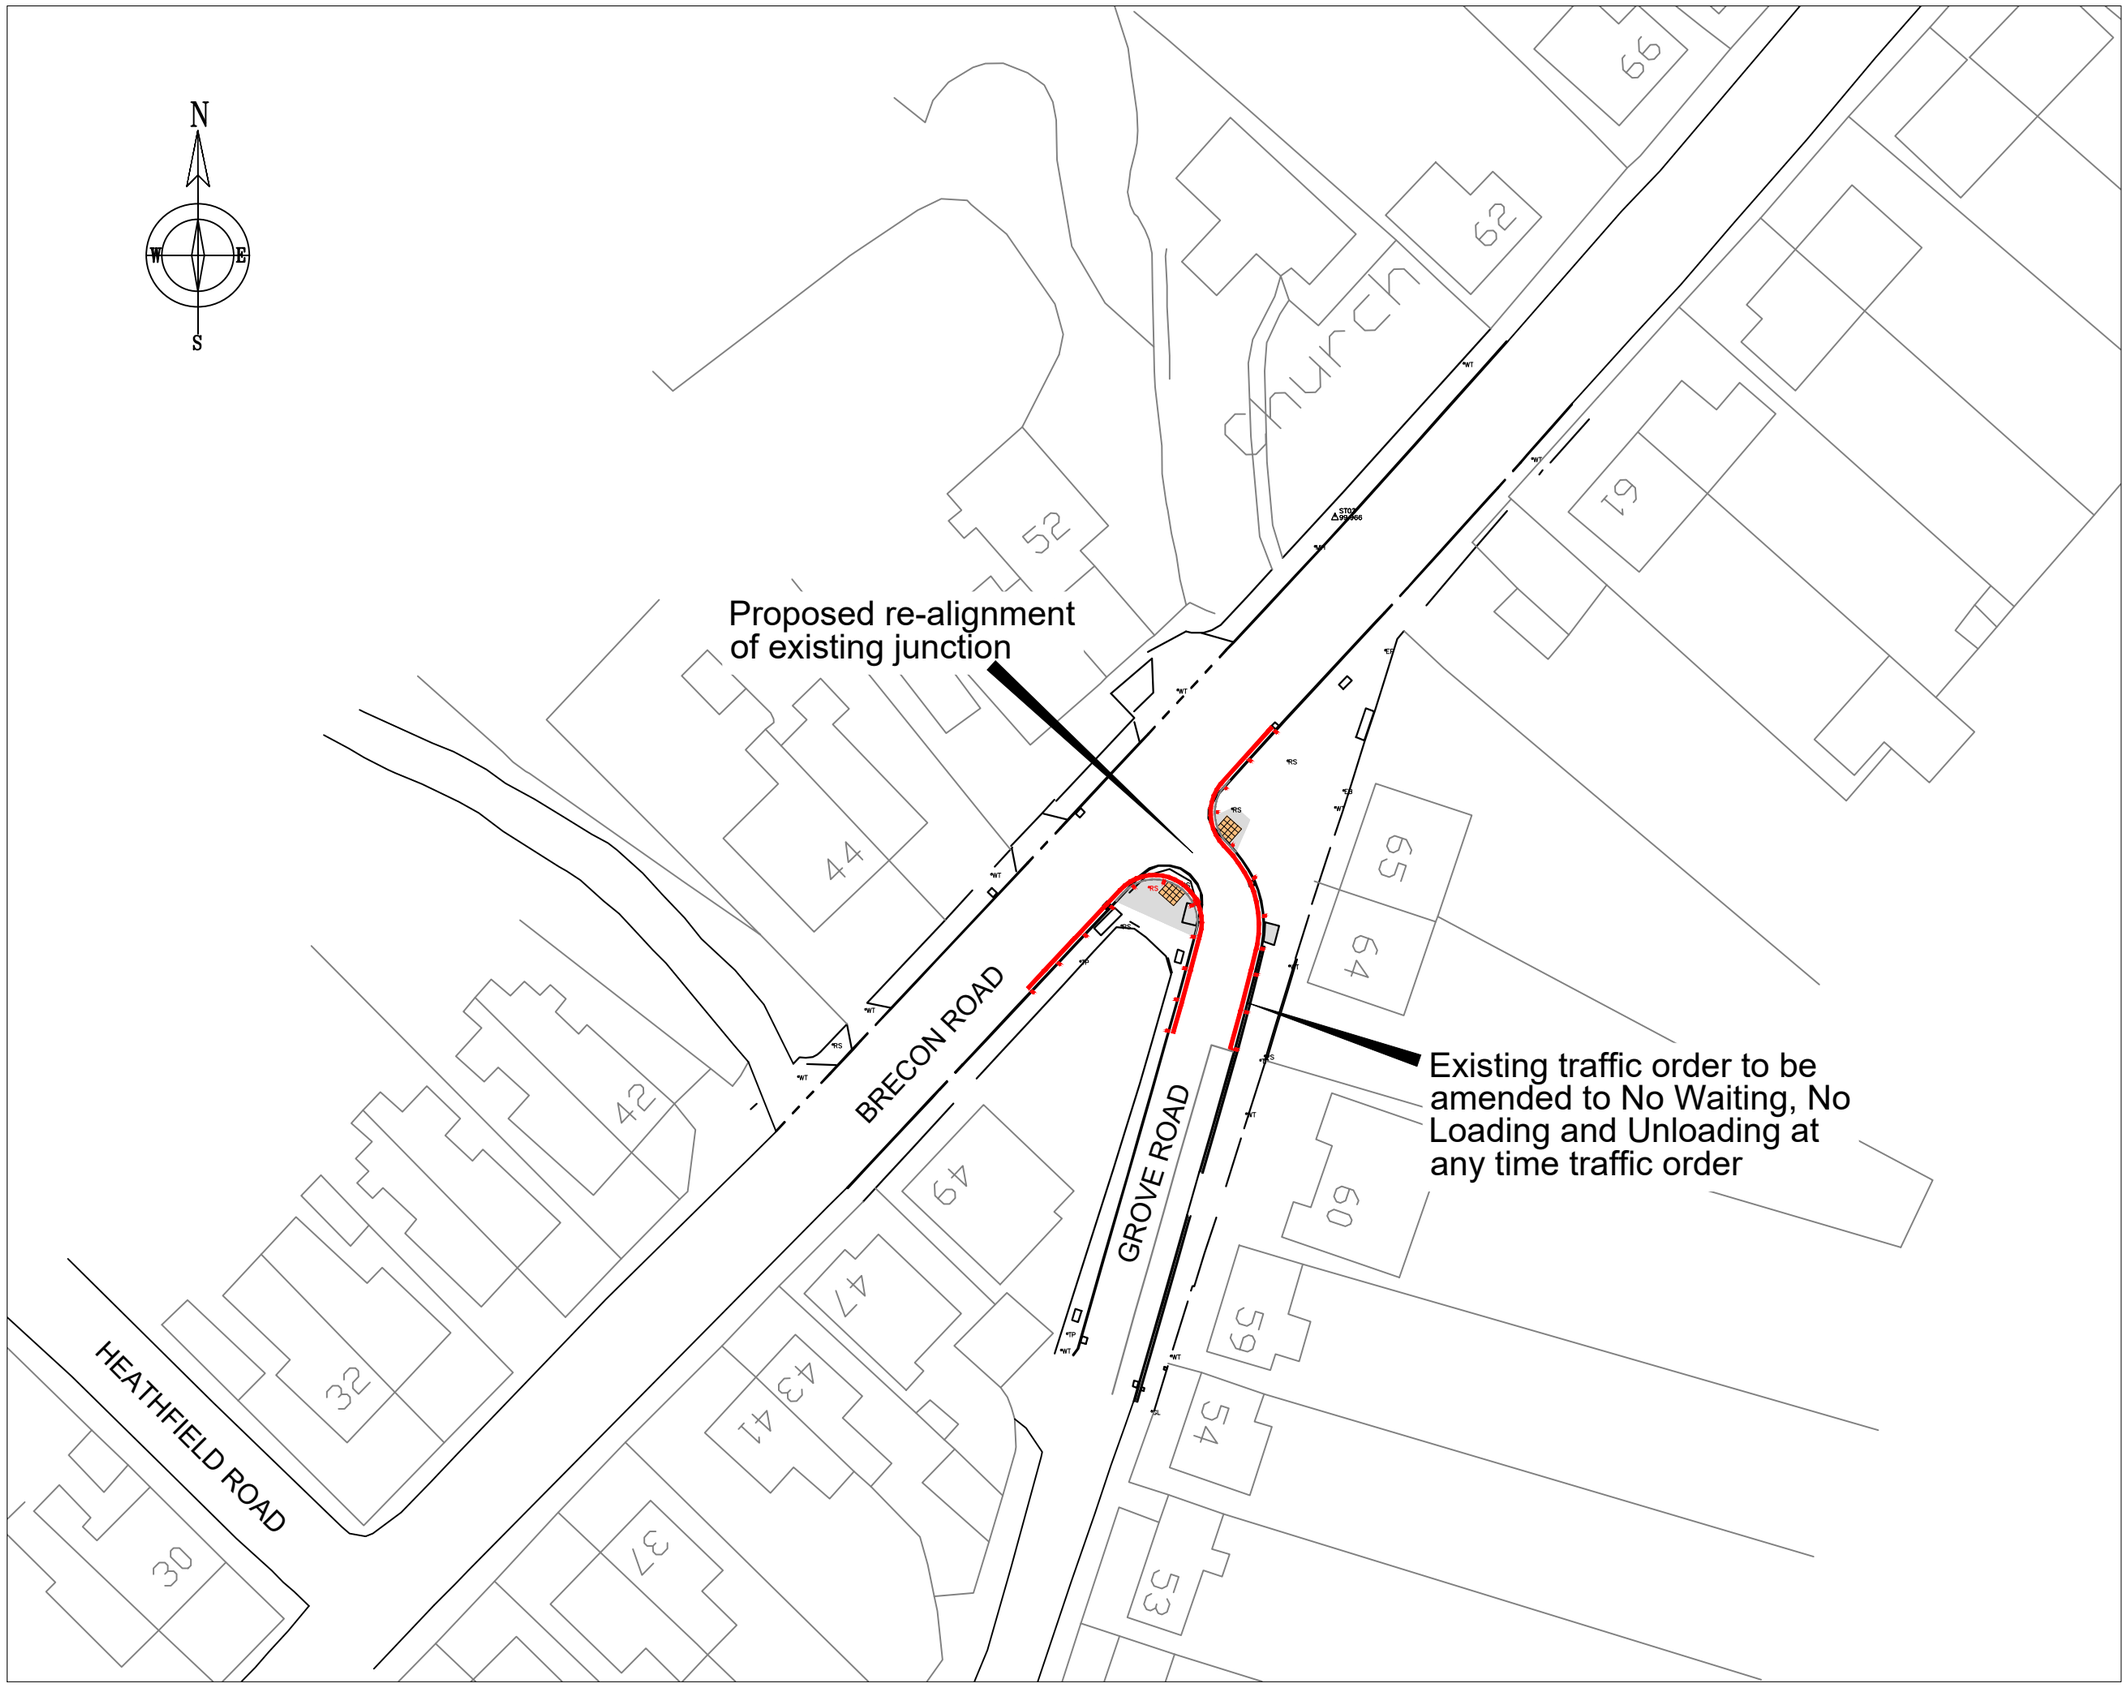

NOTES A3

1. All dimensions are in millimetres unless otherwise stated.
2. Ordnance Survey Licence:
© Crown Copyright and Database Right 2013. Ordnance Survey 100023392.
© Hawlfraint a hawilau cronfa ddata'r goron 2013. Rhid trwydded yr arolwg ordnans 100023392.

KEY

Proposed No Waiting, No Loading and Unloading at any time traffic order

Rev	Details	Dr	Ch	Ap	Date

Client

Cyngor Castell-nedd Port Talbot
Neath Port Talbot Council

ENGINEERING AND TRANSPORT

NICOLA PEARCE
DIRECTOR OF ENVIRONMENT AND REGENERATION
THE QUAYS, BRUNEL WAY
BAGLAN ENERGY PARK
NEATH SA11 2GG

Job Title

PROPOSED TRAFFIC ORDER

GROVE ROAD / BRECON ROAD, PONTARDAWE

File No.		Financial Code No.			
Drawn	JBK	Checked	MCB	Approved	HIH
Date	Feb'26	Date	Feb'26	Date	Feb'26
Scales	1 : 500 @ A3				
Drawing No.	C30630.TRO1				

Drg. No.

Job Title

V:\ts402-JK\Traffic Schemes\TRO's 25 26\Grove Rd Pontardawe\C30630.TRO1.dwg